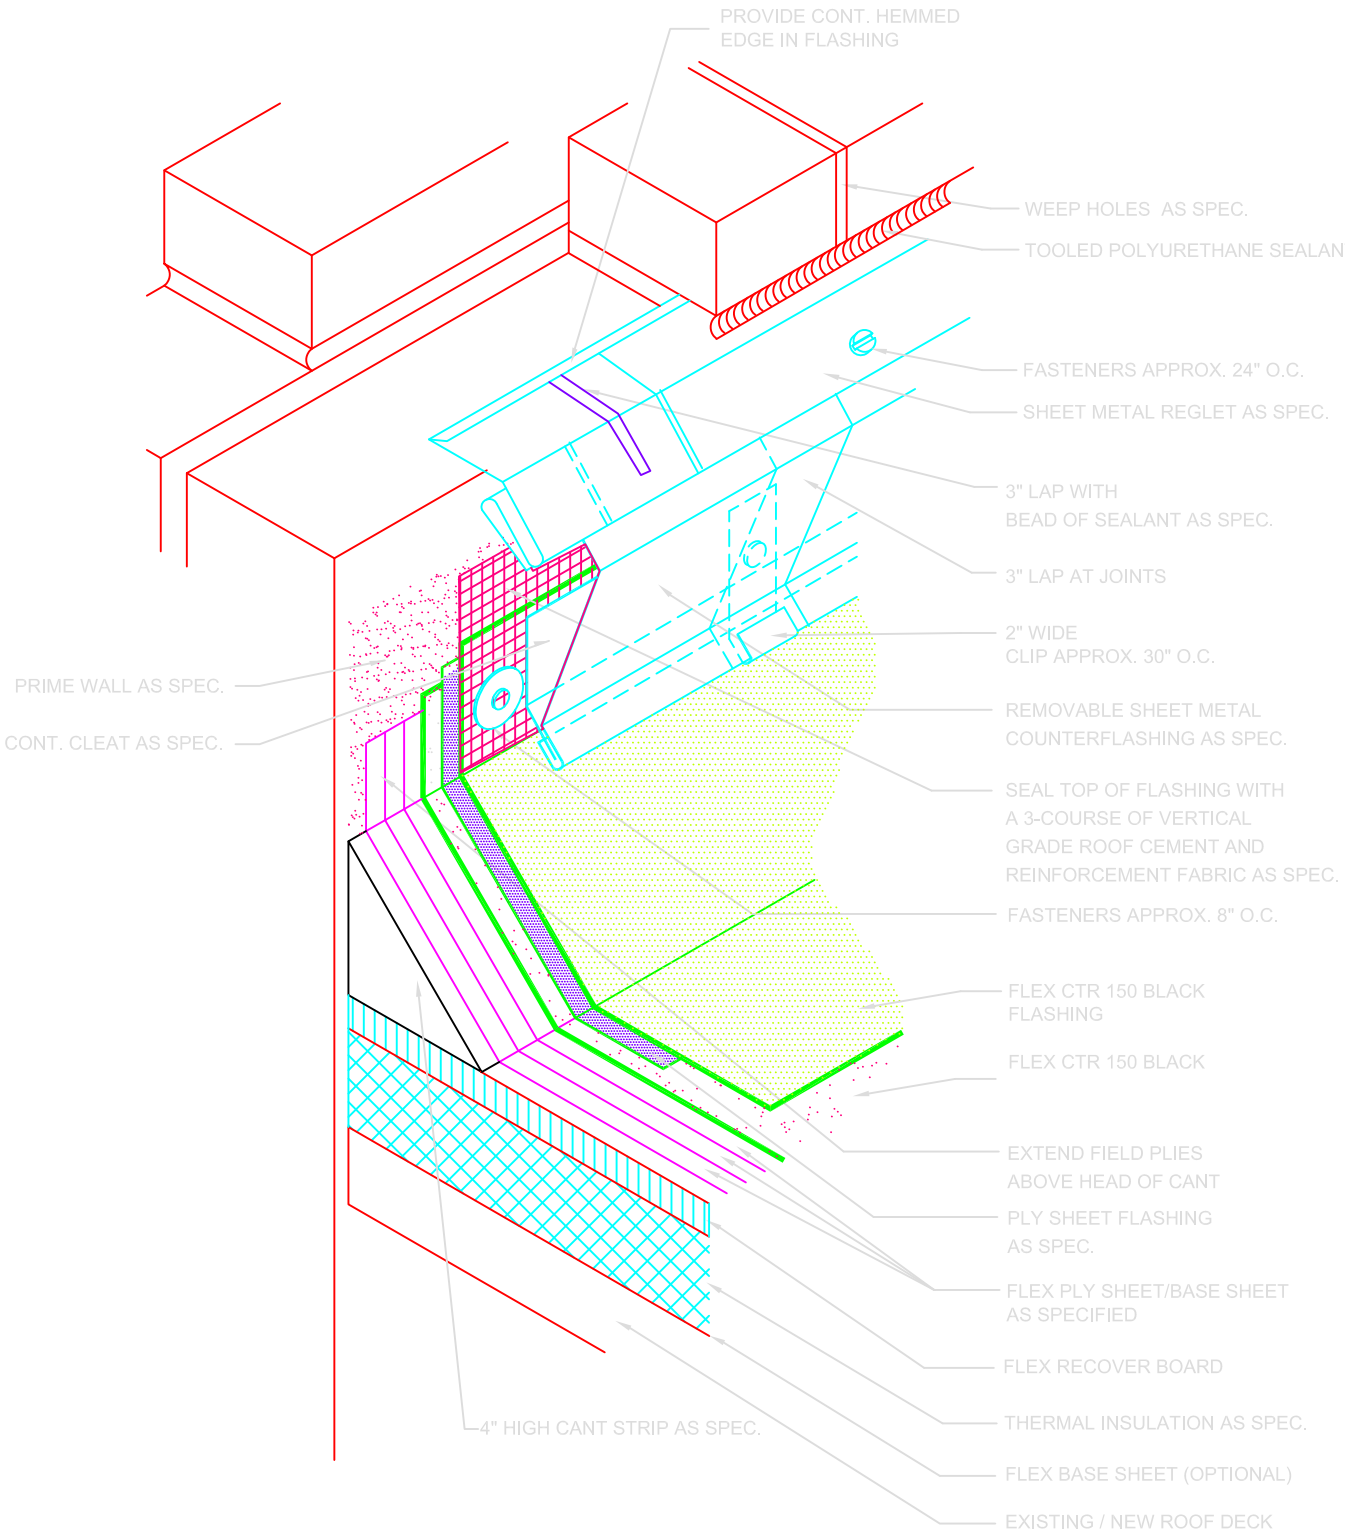

NOTES:

1. THIS DETAIL SHOULD BE USED ONLY WHERE THE DECK IS SUPPORTED BY THE WALL.
2. THE JOINTS IN THE SHEET METAL COUNTERFLASHING SHOULD NOT BE SOLDERED.
3. ATTACH NAILER TO WALL WITH SUITABLE FASTENERS.
4. FREQUENT NAILING OF SHEET METAL FLANGE IS NECESSARY TO MINIMIZE THERMAL MOVEMENT.

TITLE	Wall Flashing with Cut in Reglet Counter Flashing
Name	Detail No. CTR-403
Drawn By: JA	Reviewed BY: KF
Applicable to all Flex CTR Roof Systems	
FLEX MEMBRANE INTERNATIONAL	2670 Leiscz's Bridge Rd. Leesport, PA 19533 800-969-0108 www.flexmembranes.com